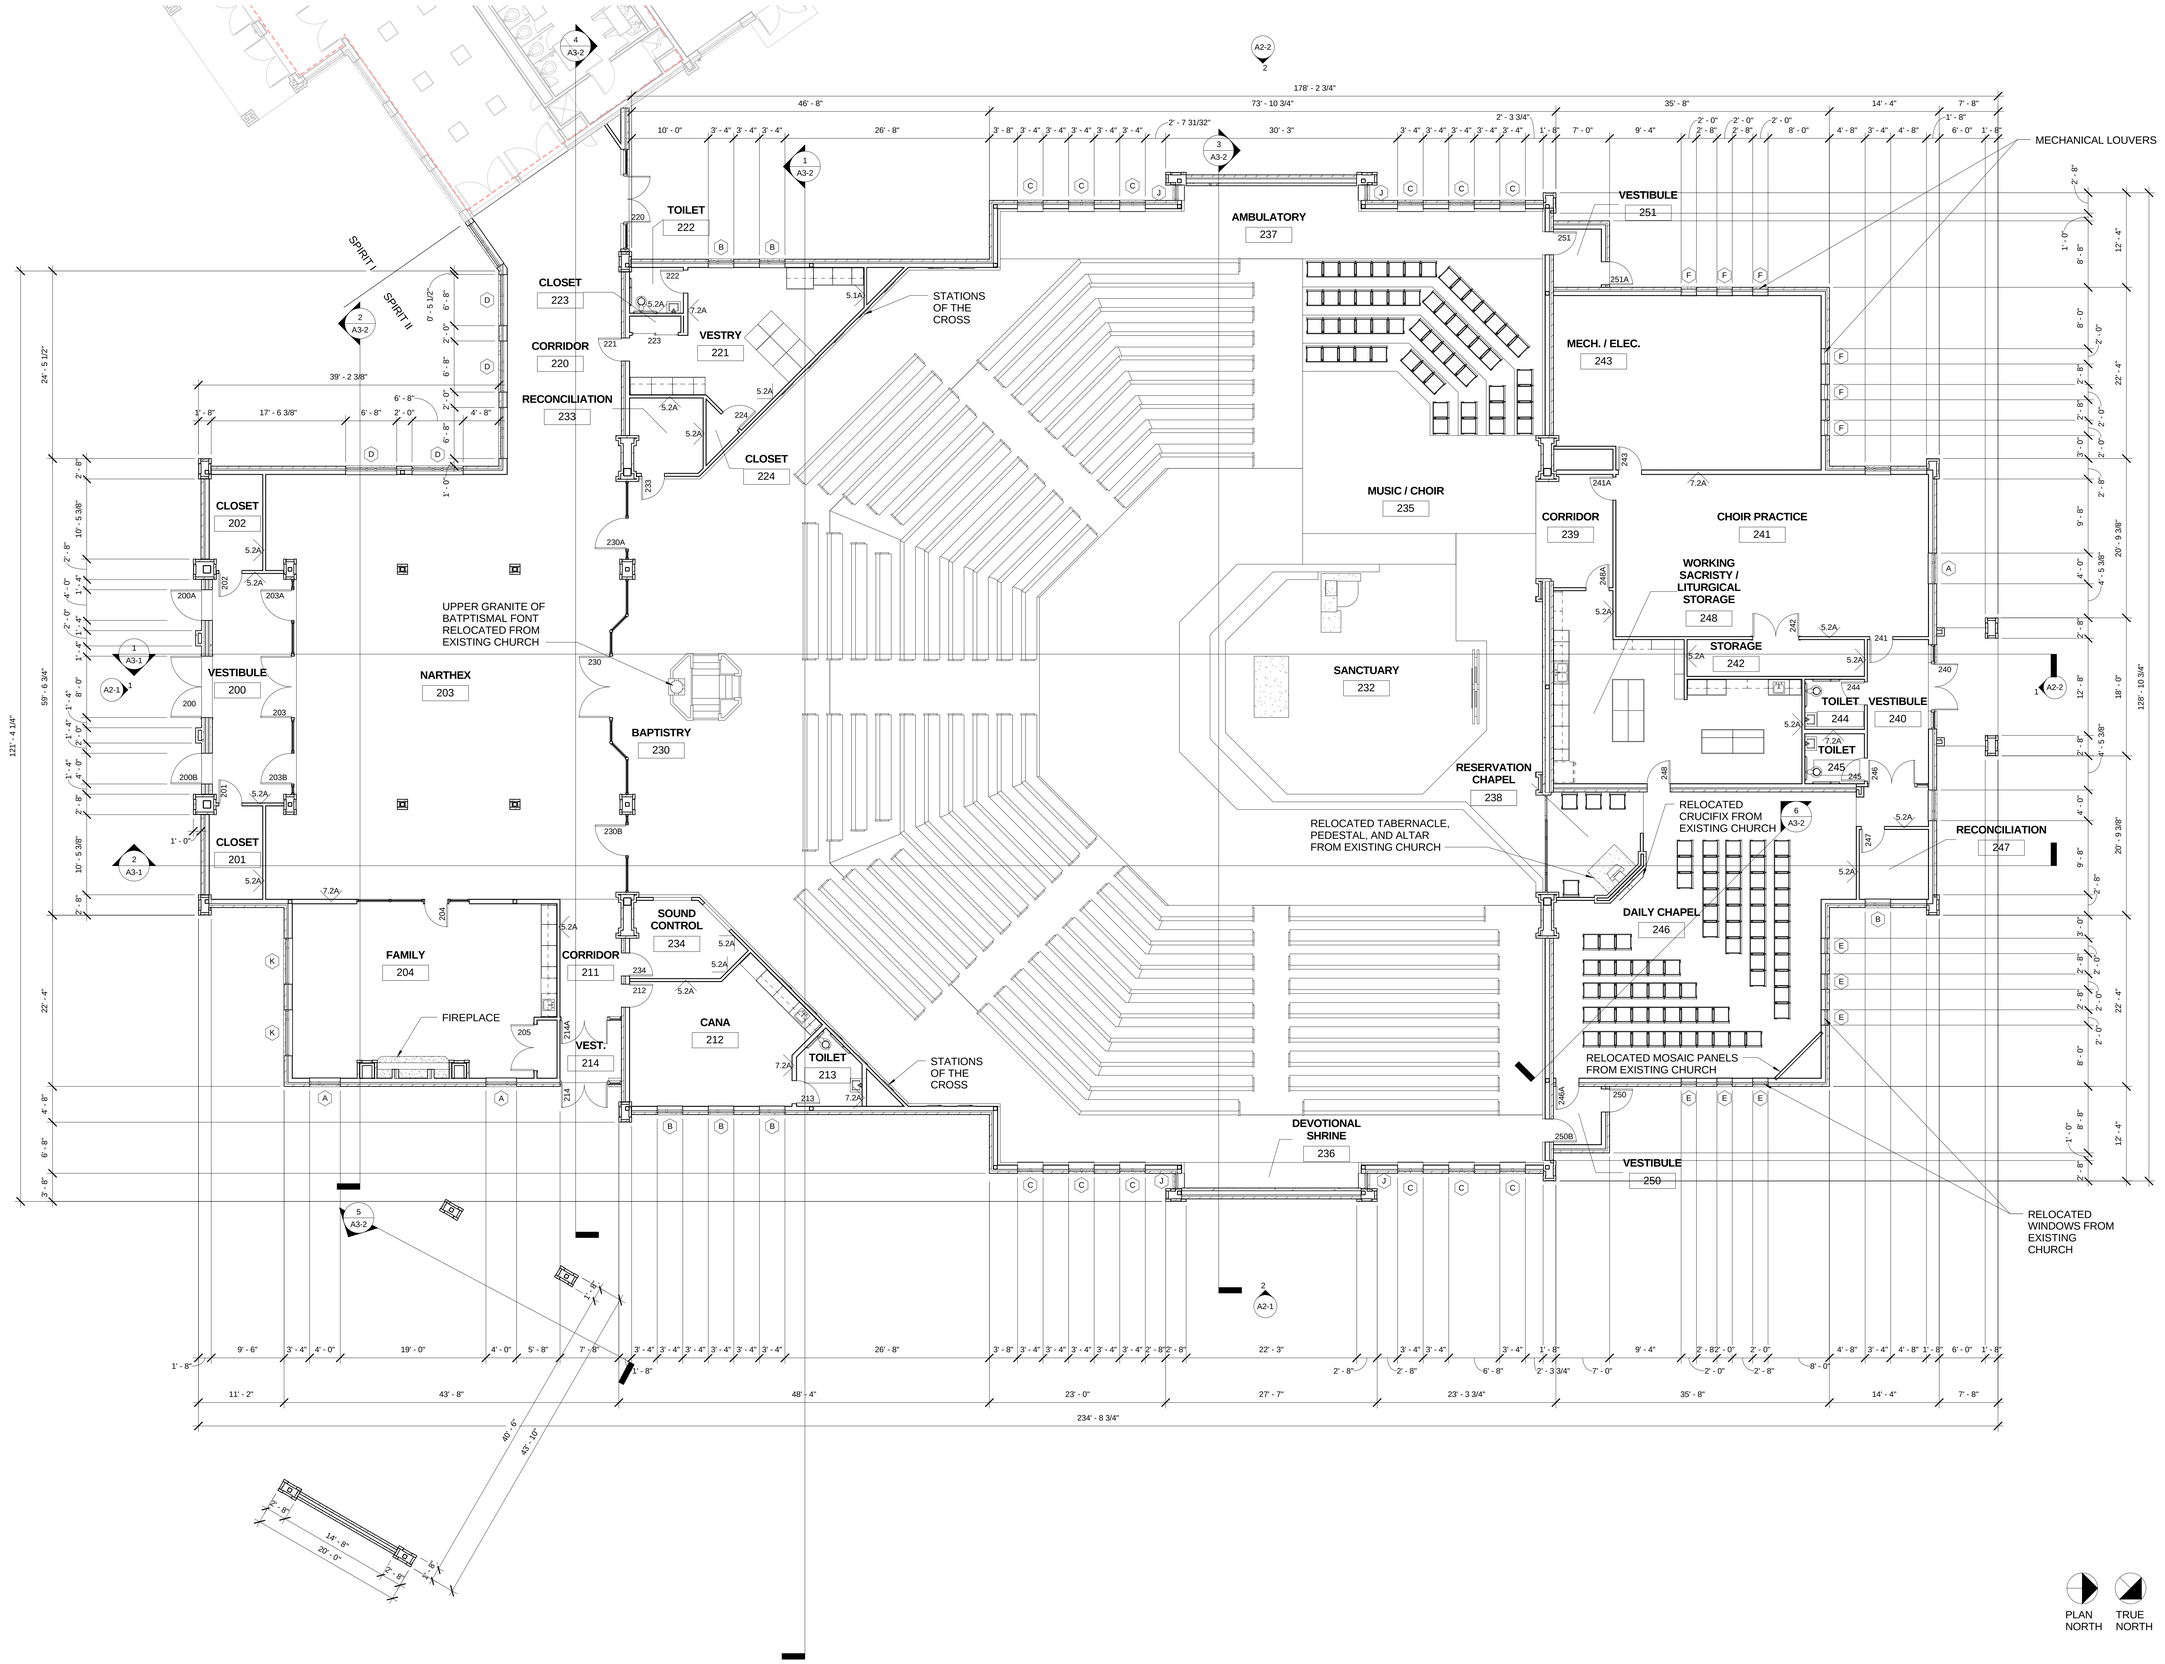

1 FLOOR PLAN - 01
1/8" = 1'-0"

Revision Schedule		
No.	Description	Date
		By

DESIGN DEVELOPMENT

HOLY SPIRIT CATHOLIC CHURCH

4757 SMALLHOUSE ROAD, BOWLING GREEN, KENTUCKY

BERINGER CIACCIO DENNELL MABREY - ARCHITECTURE, LANDSCAPE ARCHITECTURE, INTERIOR DESIGN, CONSTRUCTION MANAGEMENT

bcdm

OMAHA ■ DES MOINES

A1-1

27 MARCH 2009

BCDM NO. 0364 - 07