NOTES:

1. OFFICE MAILBOX SHALL BE SALSBURY INDUSTRIES MODEL # 2245 AP. MOUNT TOP AT 44" A.FF.

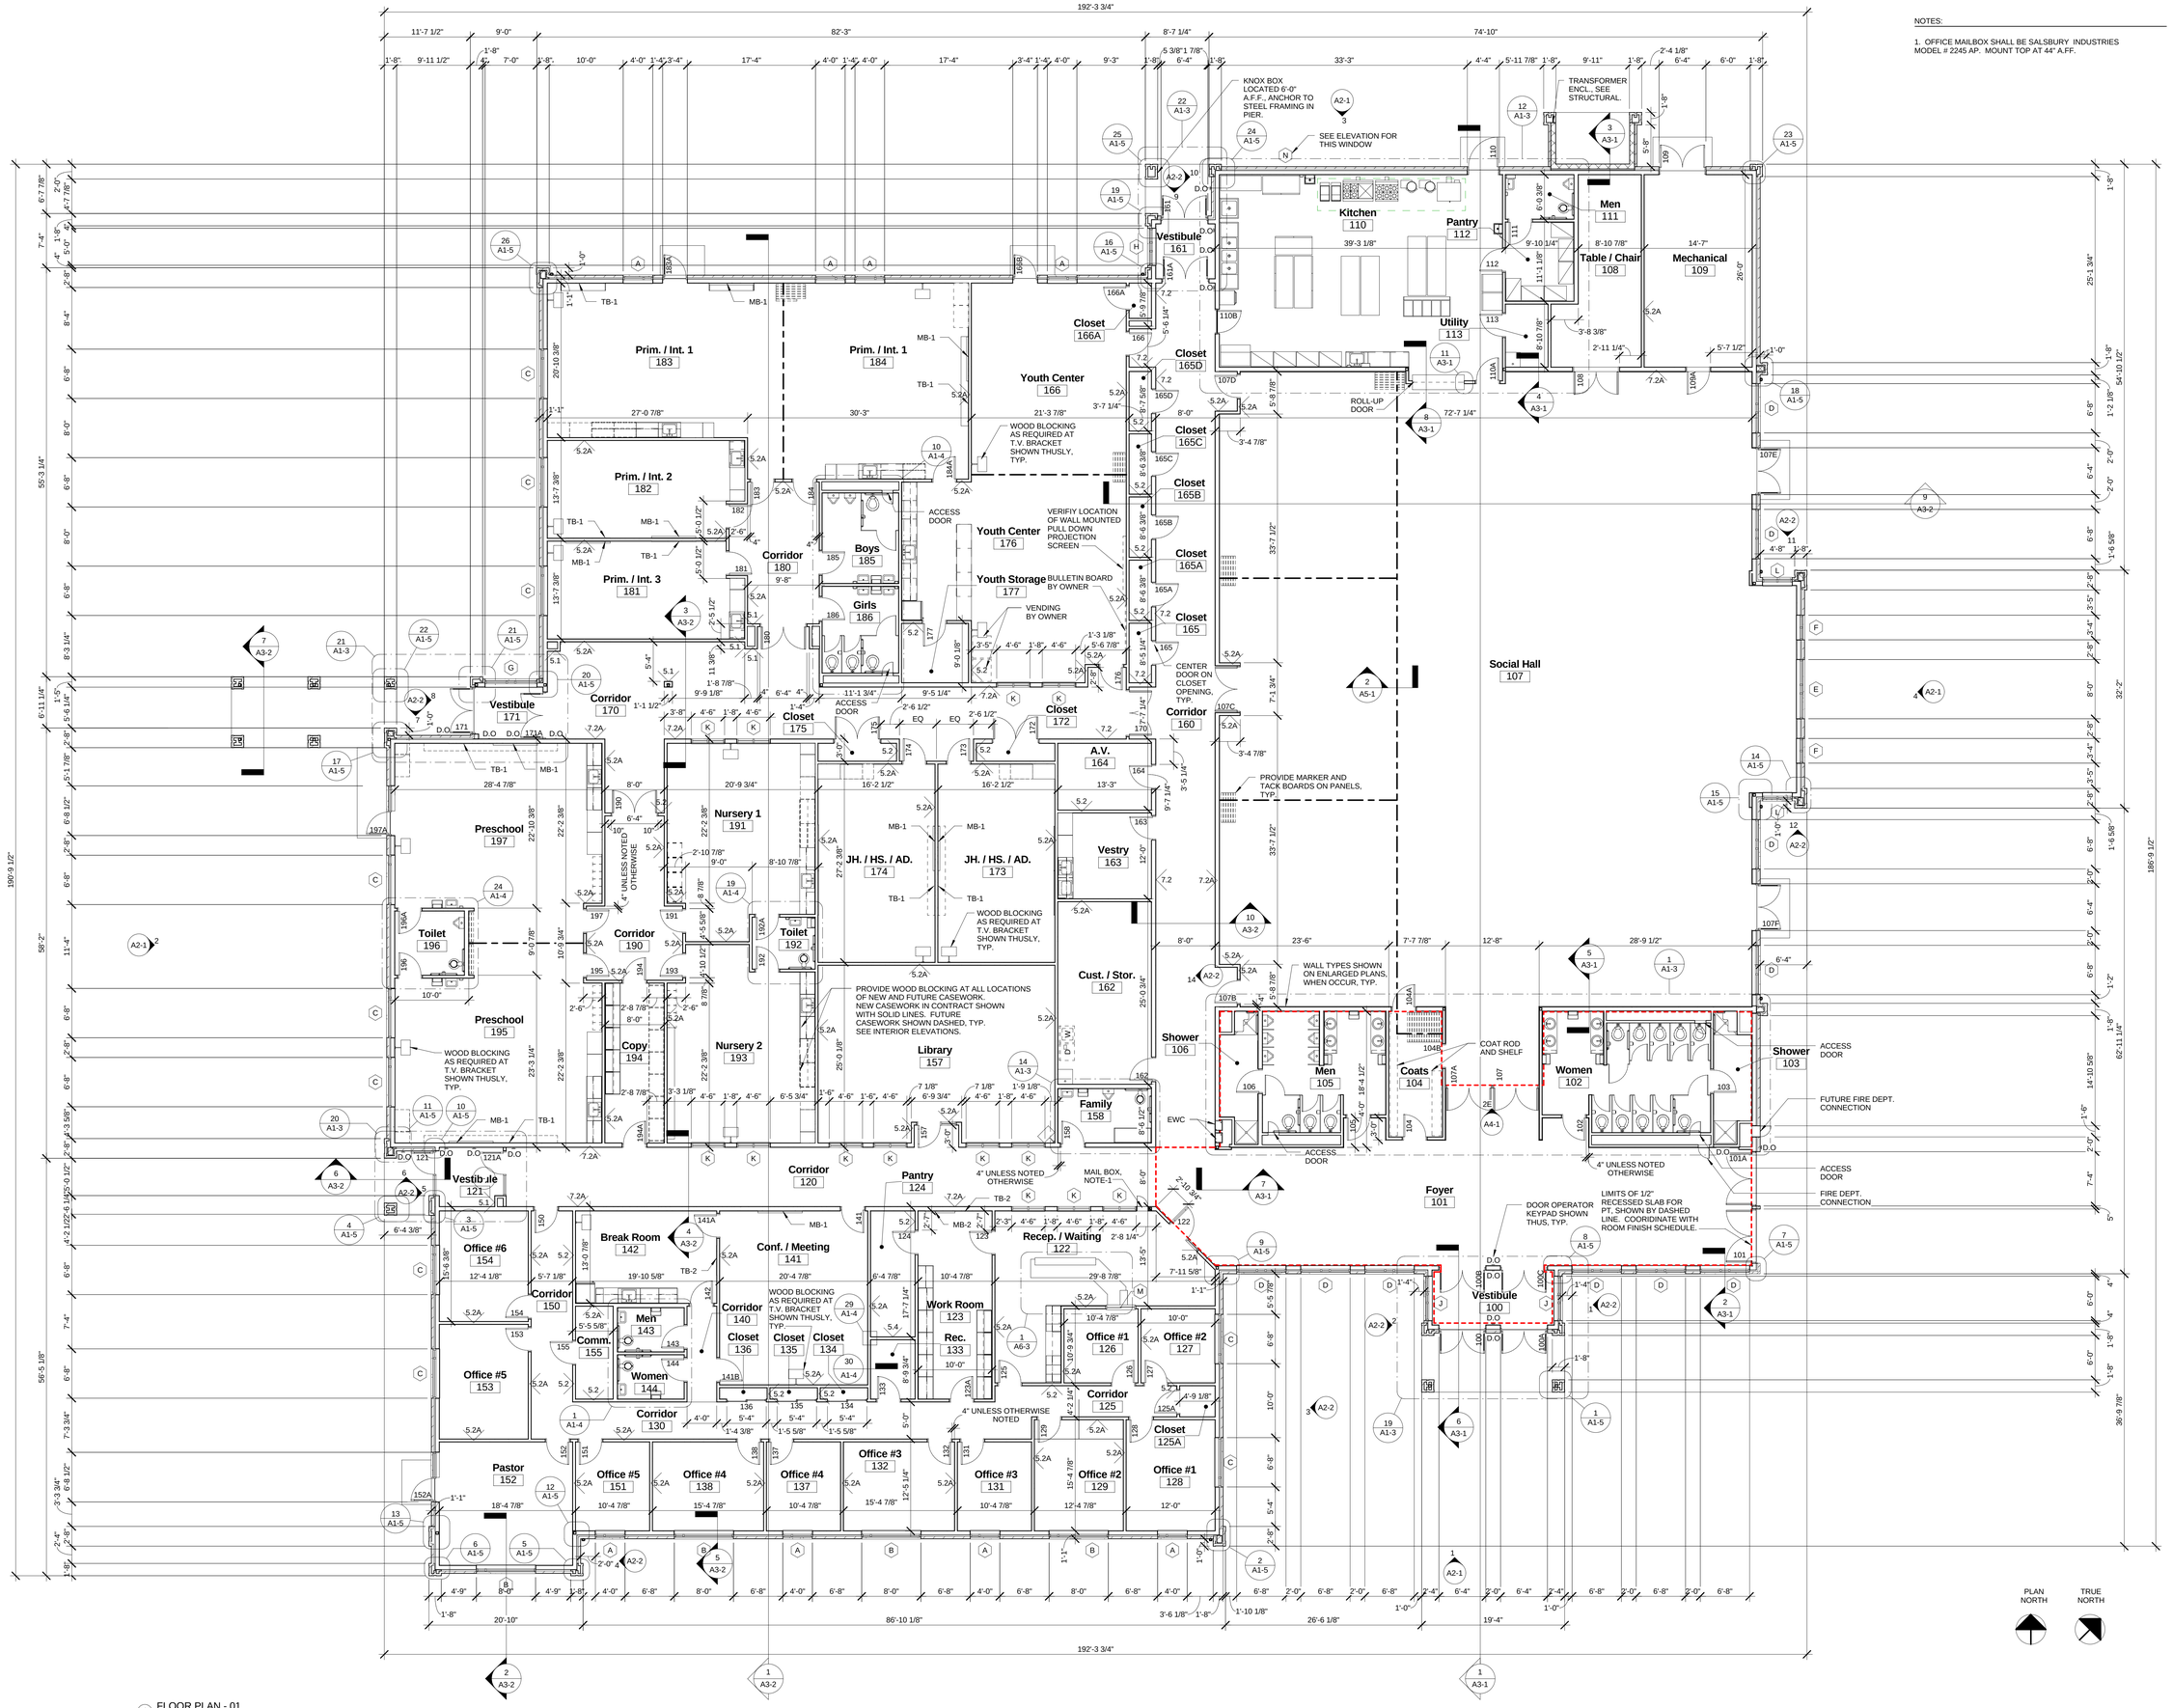

1 FLOOR PLAN - 01
1/8" = 1'-0"

ROBERT J. MABREY REGISTERED NO. 5683 COMMONWEALTH OF KENTUCKY ARCHITECT

REVISIONS		
no.	description	by date

CONSTRUCTION DOCUMENTS

HOLY SPIRIT CATHOLIC CHURCH

4754 SMALLHOUSE ROAD, BOWLING GREEN, KENTUCKY
BERINGER CIACCIO DENNELL MABREY - ARCHITECTURE, LANDSCAPE ARCHITECTURE, INTERIOR DESIGN, CONSTRUCTION MANAGEMENT

bcdm OMAHA ■ DES MOINES

A1-1

26 NOVEMBER 2008
BCDM NO. 0394-06