Number	Name	Floor Finish	Base Finish	Room Schedule WALLS North	East	South	West	CEILINGS Material	Height	Remarks
100	Vestibule	*PT-2,3/CONC	*PT-3	P-5/GLASS	P-5/GLASS	P-5/GLASS	P-5/GLASS	GWB,P-3	9'-0"	*NOTES 1,7
101	Foyer	*PT-1,2,3	*PT-3	*VWC-3/P-5	*VWC-3/P-5	*VWC-3/P-5	*VWC-3/P-5	ATC-1/GWB,P-3	9'-6"/8'-8"	*NOTES 1,7
102	Women	PT-1	PT-1	*PT-1,4/P-4	*PT-1,4/P-4	*PT-1,4/P-4	*PT-1,4/P-4	ATC-1	8'-0"	*NOTE 2
103	Shower	PT-1	PT-1	CT-1	CT-1	CT-1	CT-1	GWB,P-3	8'-0"	
104	Coats	PT-1	*PT-3	P-5	P-5	P-5	P-5	ATC-1/GWB,P-3	10'-0"	*NOTE 7
105	Men	PT-1	PT-1	*PT-1,4/P-4	*PT-1,4/P-4	*PT-1,4/P-4	*PT-1,4/P-4	ATC-1	8'-0"	*NOTE 2
106	Shower	PT-1	PT-1	CT-1	CT-1	CT-1	CT-1	GWB,P-3	8'-0"	
107	Social Hall	*VCT-1,2,3,4,5,6	RB-2	*VWC-1/P-5,6	*VWC-1/P-5,6	*VWC-1/P-5,6	*VWC-1/P-5,6	ATC-1/GWB,P-3	11'-0"/10'-0"	*NOTES 1,3
108	Table / Chair	CONC	RB-1	P-1	P-1	P-1	P-1	*GWB,P-3	*11'-3"	*NOTE 4
109	Mechanical	CONC	-	-	-	-	-	*GWB,P-3	*11'-3"	*NOTE 4
110	Kitchen	EF-1	EF-1	*SWC-1,P-1	*SWC-1,P-1	*SWC-1,P-1	*SWC-1,P-1	ATC-2	9'-0"	*NOTE 8
111	Men	EF-1	EF-1	P-1	P-1	P-1	P-1	ATC-2	9'-0"	
112	Pantry	EF-1	EF-1	P-1	P-1	P-1	P-1	ATC-2	9'-0"	
113	Utility	CONC	RB-1	P-1	P-1	P-1	P-1	*GWB,P-3	*11'-3"	*NOTE 4
120	Corridor	*VCT-1,2,3,4,5,6	RB-1	P-5	P-5	P-5	P-5	ATC-1	9'-0"	
121	Vestibule	*PT-3/CONC	*PT-3	P-5	P-5	P-5	P-5	GWB,P-3	9'-0"	*NOTES 1,7
122	Recep. / Waiting	CPT-1	RB-1	P-5	P-5	P-5	P-5	ATC-1	9'-0"	
123	Work Room	CPT-1	RB-1	P-1	P-1	P-1	P-1	ATC-1	9'-0"	
124	Pantry	VCT-4	RB-1	P-1	P-1	P-1	P-1	ATC-1	9'-0"	
125	Corridor	CPT-1	RB-1	P-1	P-1	P-1	P-1	ATC-1	9'-0"	
125A	Closet	CPT-1	RB-1	P-1	P-1	P-1	P-1	*GWB,P-3	*11'-3"	*NOTE 4
126	Office #1	CPT-1	RB-1	P-1	P-1	P-1	P-1	ATC-1	9'-0"	
127	Office #2	CPT-1	RB-1	P-1	P-1	P-1	P-1	ATC-1	9'-0"	
128	Office #1	CPT-1	RB-1	P-1	P-1	P-1	P-1	ATC-1	9'-0"	
129	Office #2	CPT-1	RB-1	P-1	P-1	P-1	P-1	ATC-1	9'-0"	
130	Corridor	CPT-1	RB-1	P-1	P-1	P-1	P-1	ATC-1	9'-0"	
131	Office #3	CPT-1	RB-1	P-1	P-1	P-1	P-1	ATC-1	9'-0"	
132	Office #3	CPT-1	RB-1	P-1	P-1	P-1	P-1	ATC-1	9'-0"	
133	Rec.	VCT-4	RB-1	P-1	P-1	P-1	P-1	ATC-1	9'-0"	
134	Closet	CPT-1	RB-1	P-1	P-1	P-1	P-1	*GWB,P-3	*11'-3"	*NOTE 4
135	Closet	CPT-1	RB-1	P-1	P-1	P-1	P-1	*GWB,P-3	*11'-3"	*NOTE 4
136	Closet	CPT-1	RB-1	P-1	P-1	P-1	P-1	*GWB,P-3	*11'-3"	*NOTE 4
137	Office #4	CPT-1	RB-1	P-1	P-1	P-1	P-1	ATC-1	9'-0"	
138	Office #4	CPT-1	RB-1	P-1	P-1	P-1	P-1	ATC-1	9'-0"	
140	Corridor	CPT-1	RB-1	P-1	P-1	P-1	P-1	ATC-1	9'-0"	
141	Conf. / Meeting	CPT-1	*WD	P-5	*VWC-2/P-5	P-5	P-5	ATC-1	9'-0"	*NOTES 5,9
142	Break Room	VCT-4	RB-1	P-1	P-1	P-1	P-1	ATC-1	9'-0"	
143	Men	PT-1	PT-1	P-4	P-4	P-4	*PT-4	ATC-1	8'-0"	*NOTE 6
144	Women	PT-1	PT-1	P-4	P-4	P-4	*PT-4	ATC-1	8'-0"	*NOTE 6
150	Corridor	CPT-1	RB-1	P-1	P-1	P-1	P-1	ATC-1	9'-0"	
151	Office #5	CPT-1	RB-1	P-1	P-1	P-1	P-1	ATC-1	9'-0"	
152	Pastor	CPT-1	RB-1	P-1	P-1	P-1	P-1	ATC-1	9'-0"	
153	Office #5	CPT-1	RB-1	P-1	P-1	P-1	P-1	ATC-1	9'-0"	
154	Office #6	CPT-1	RB-1	P-1	P-1	P-1	P-1	ATC-1	9'-0"	
155	Comm.	CONC	RB-1	P-1	P-1	P-1	P-1	*GWB,P-3	*11'-3"	*NOTE 4
157	Library	CPT-1	*WD	P-5	P-5	P-5	P-5	ATC-1	9'-0"	*NOTE 9
158	Family	PT-1	PT-1	*PT-1,4/P-4	*PT-1,4/P-4	*PT-1,4/P-4	*PT-1,4/P-4	ATC-1	8'-0"	*NOTE 2
160	Corridor	*VCT-1,2,3,4,5,6	RB-1	P-5	P-5	P-5	P-5	ATC-1	9'-0"	
161	Vestibule	*PT-3/CONC	*PT-3	P-5	P-5	P-5	P-5	GWB,P-3	9'-0"	*NOTES 1,7
162	Cust. / Stor.	VCT-1	RB-1	P-1	P-1	P-1	P-1	*GWB,P-3	*11'-3"	*NOTE 4
163	Vestry	VCT-1	RB-1	P-1	P-1	P-1	P-1	*GWB,P-3	*11'-3"	*NOTE 4
164	A.V.	VCT-1	RB-1	P-1	P-1	P-1	P-1	*GWB,P-3	*11'-3"	*NOTE 4
165	Closet	VCT-1	RB-1	P-1	P-1	P-1	P-1	*GWB,P-3	*11'-3"	*NOTE 4
165A	Closet	VCT-1	RB-1	P-1	P-1	P-1	P-1	*GWB,P-3	*11'-3"	*NOTE 4
165B	Closet	VCT-1	RB-1	P-1	P-1	P-1	P-1	*GWB,P-3	*11'-3"	*NOTE 4
165C	Closet	VCT-1	RB-1	P-1	P-1	P-1	P-1	*GWB,P-3	*11'-3"	*NOTE 4
165D	Closet	VCT-1	RB-1	P-1	P-1	P-1	P-1	*GWB,P-3	*11'-3"	*NOTE 4
166	Youth Center	*VCT-1,8,9,10	RB-1	P-7	P-10	-	P-8	ATC-1/GWB,P-3	9'-0"/8'-0"	*NOTE 1
166A	Closet	VCT-1	RB-1	P-1	P-1	P-1	P-1	*GWB,P-3	*11'-3"	*NOTE 4
170	Corridor	*VCT-1,2,3,4,7	RB-1	P-1,9	P-1	P-1	P-1	ATC-1	9'-0"	*NOTE 1
171	Vestibule	*PT-3/CONC	*PT-3	P-1	P-1	P-1	P-1	GWB,P-3	9'-0"	*NOTES 1,7
172	Closet	VCT-1	RB-1	P-1	P-1	P-1	P-1	*GWB,P-3	*11'-3"	*NOTE 4
173	JH. / HS. / AD.	*VCT-1,2,3,4	RB-1	P-1	P-1	P-1	P-1	ATC-1	9'-0"	*NOTE 1
174	JH. / HS. / AD.	*VCT-1,2,3,4	RB-1	P-1	P-1	P-1	P-1	ATC-1	9'-0"	*NOTE 1
175	Closet	VCT-1	RB-1	P-1	P-1	P-1	P-1	*GWB,P-3	*11'-3"	*NOTE 4
176	Youth Center	*VCT-1,8,9,10	RB-1	P-8	P-10	P-7,8	P-8	ATC-1	9'-0"/8'-0"	*NOTE 1
177	Youth Storage	VCT-1	RB-1	P-1	P-1	P-1	P-1	*GWB,P-3	*11'-3"	*NOTE 4
180	Corridor	*VCT-1,2,7,10	RB-1	P-8	P-8	P-8	P-8	ATC-1	9'-0"	*NOTE 1
181	Prim. / Int. 3	*VCT-1,7,8,10	RB-1	P-1	P-1	P-1	P-1	ATC-1	9'-0"	*NOTE 1
182	Prim. / Int. 2	*VCT-1,7,8,10	RB-1	P-1	P-1	P-1	P-1	ATC-1	9'-0"	*NOTE 1
183	Prim. / Int. 1	*VCT-1,2,3,4,5,6	RB-1	P-5	P-5	P-5	P-5	ATC-1	9'-0"	*NOTE 1
184	Prim. / Int. 1	*VCT-1,2,3,4,5,6	RB-1	P-5	P-5	P-5	P-5	ATC-1	9'-0"	*NOTE 1
185	Boys	PT-3	PT-3	*PT-5,6/P-9	*PT-5,6/P-9	*PT-5,6/P-9	*PT-5,6/P-9	ATC-1	8'-0"	*NOTE 10
186	Girls	PT-3	PT-3	*PT-5,7/P-9	*PT-5,7/P-9	*PT-5,7/P-9	*PT-5,7/P-9	ATC-1	8'-0"	*NOTE 10
190	Corridor	*VCT-1,2,7,8	RB-1	P-10	P-10	P-10	P-10	ATC-1	9'-0"	*NOTE 1
191	Nursery 1	*VCT-1,3,7,8	RB-1	P-1	P-1	P-1	P-1	ATC-1	9'-0"	*NOTE 1
192	Toilet	PT-3	PT-3	*PT-5,7/P-9	*PT-5,7/P-9	*PT-5,7/P-9	*PT-5,7/P-9	ATC-1	8'-0"	*NOTE 10
193	Nursery 2	*VCT-1,3,7,8	RB-1	P-1	P-1	P-1	P-1	ATC-1	9'-0"	*NOTE 1
194	Copy	VCT-1	RB-1	P-1	P-1	P-1	P-1	ATC-1	9'-0"	
195	Preschool	*VCT-1,7,8,9,10	RB-1	P-1	P-1	P-1	P-1	ATC-1	9'-0"	*NOTE 1
196	Toilet	PT-3	PT-3	*PT-5,6/P-9	*PT-5,6/P-9	*PT-5,6/P-9	*PT-5,6/P-9	ATC-1	8'-0"	*NOTE 10
197	Preschool	*VCT-1,7,8,9,10	RB-1	P-1	P-1	P-1	P-1	ATC-1	9'-0"	*NOTE 1

NOTES:
1. SEE 1/A6-1 FOR FLOOR PATTERNS AND FINISH LOCATIONS.
2. PORCELAIN TILE PARTIAL HEIGHT ON ALL WALLS, OVERALL HEIGHT SHALL MATCH HEIGHT OF TOILET PARTITIONS. EPOXY PAINT ABOVE TILE. SEE ELEVATIONS ON A1-3 FOR TILE SIZES AND DESIGNATIONS.
3. TOP OF CHAIR RAIL AT 44" AFF. VWC-1 BELOW/P-5 ABOVE. P-6 AT DOOR POCKETS ONWEST WALL, KITCHEN BUMP OUT AT NORTH WALL, AND INSET ON EAST WALL.
4. GWB CEILING AT B.O. ROOF TRUSS. COORDINATE WITH STRUCTURAL. PAINT CEILING AS WELL AS EXPOSED MECH. DUCTWORK AND PIPING P-3.
5. VWC-2 TACKWALL FULL LENTH OF WALL FROM 2'-4" TO 7'-0" AFF. SURROUND TACKWALL WITH 2" WOOD TRIM (SEE DETAIL 6/A6-1) PAINT ABOVE AND BELOW.
6. PORCELAIN TILE FULL HEIGHT ON WALL BEHIND FIXTURES. OTHER WALLS SHALL BE EPOXY PAINT WITH PORCELAIN TILE BASE (FINISHED EDGE UP).
7. BASE SHALL CONSIST OF A 4"X12" PT-3 TILE. (FINISHED EDGE UP).
8. WALLCOVERING SHALL BE PAINTED P-1.
9. SEE DETAIL 4/A6-1 FOR WOOD BASE PROFILE.
10. PORCELAIN TILE TO 64" A.F.F. EPOXY PAINT ABOVE. PT-5 SHALL BE THE FIELD TILE WITH ACCENT BAND AND BULLNOSE OF PT-6 OR PT-7 (AS SCHEDULED AND NOTED ON ELEVATIONS ON A1-4).

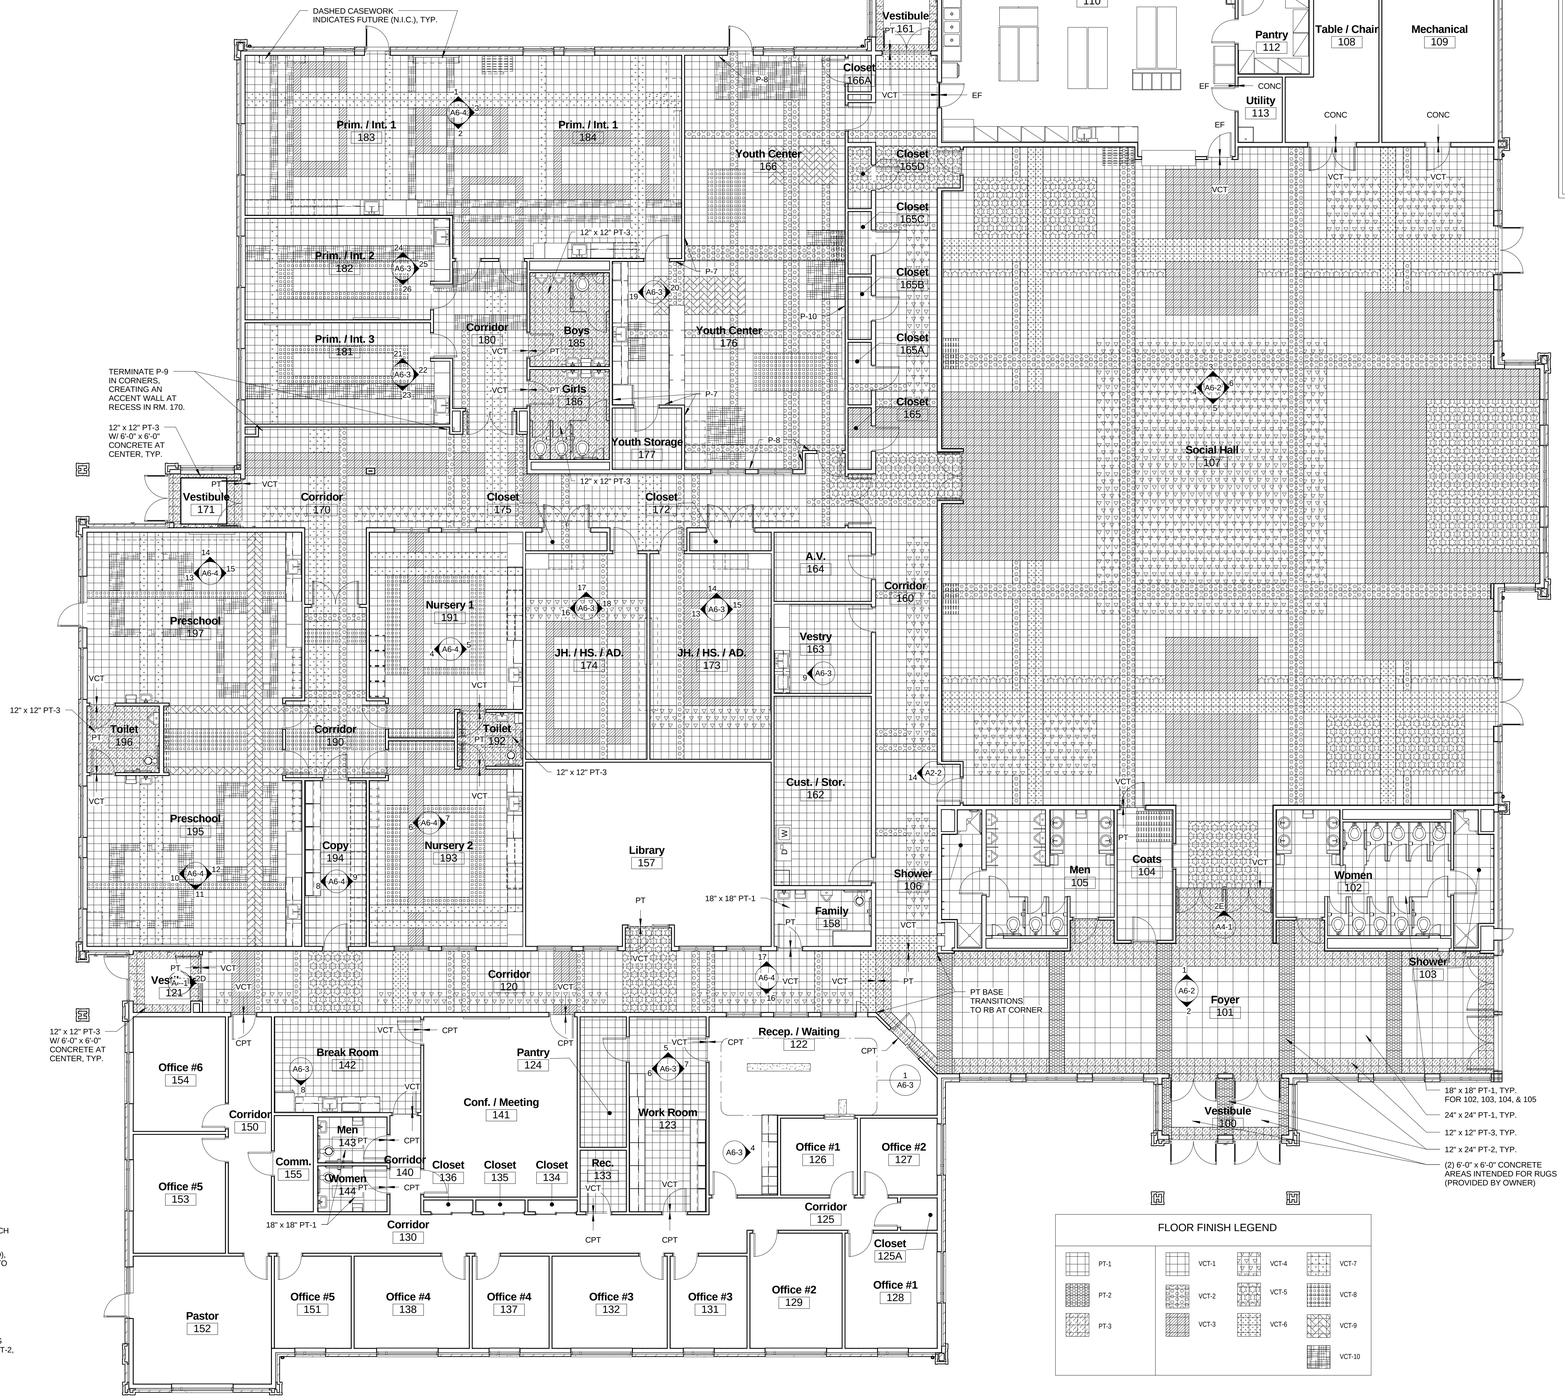

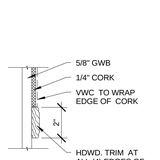

6 TACKWALL EDGE DETAIL
3" = 1'-0"

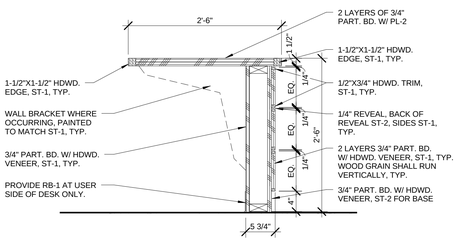

3 RECEPTION DESK DETAIL
1" = 1'-0"

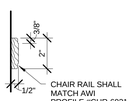

5 CHAIR RAIL DETAIL
3" = 1'-0"

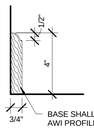

4 WOOD BASE DETAIL
3" = 1'-0"

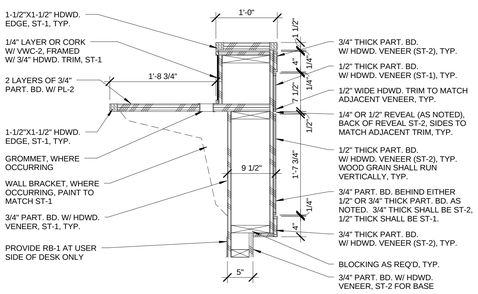

2 RECEPTION DESK DETAIL @ TRANSACTION TOP
1" = 1'-0"

FLOOR FINISH LEGEND

PT-1	VCT-1	VCT-4	VCT-7
PT-2	VCT-2	VCT-5	VCT-8
PT-3	VCT-3	VCT-6	VCT-9
			VCT-10

1 INTERIOR FINISH PLAN - 01
1/8" = 1'-0"

PLAN NORTH

TRUE NORTH

ROBERT J. MABREY REGISTERED NO. 5683 COMMONWEALTH OF KENTUCKY ARCHITECT

REVISIONS
no. description date by

CONSTRUCTION DOCUMENTS

HOLY SPIRIT CATHOLIC CHURCH

4754 SMALLHOUSE ROAD, BOWLING GREEN, KENTUCKY
BERINGER CIACCIO DENNELL MABREY - ARCHITECTURE, LANDSCAPE ARCHITECTURE, INTERIOR DESIGN, CONSTRUCTION MANAGEMENT
ROBERT MABREY, ARCHITECT

bcdm OMAHA ■ DES MOINES

A6-1

26 NOVEMBER 2008
BCDM NO. 0364-06