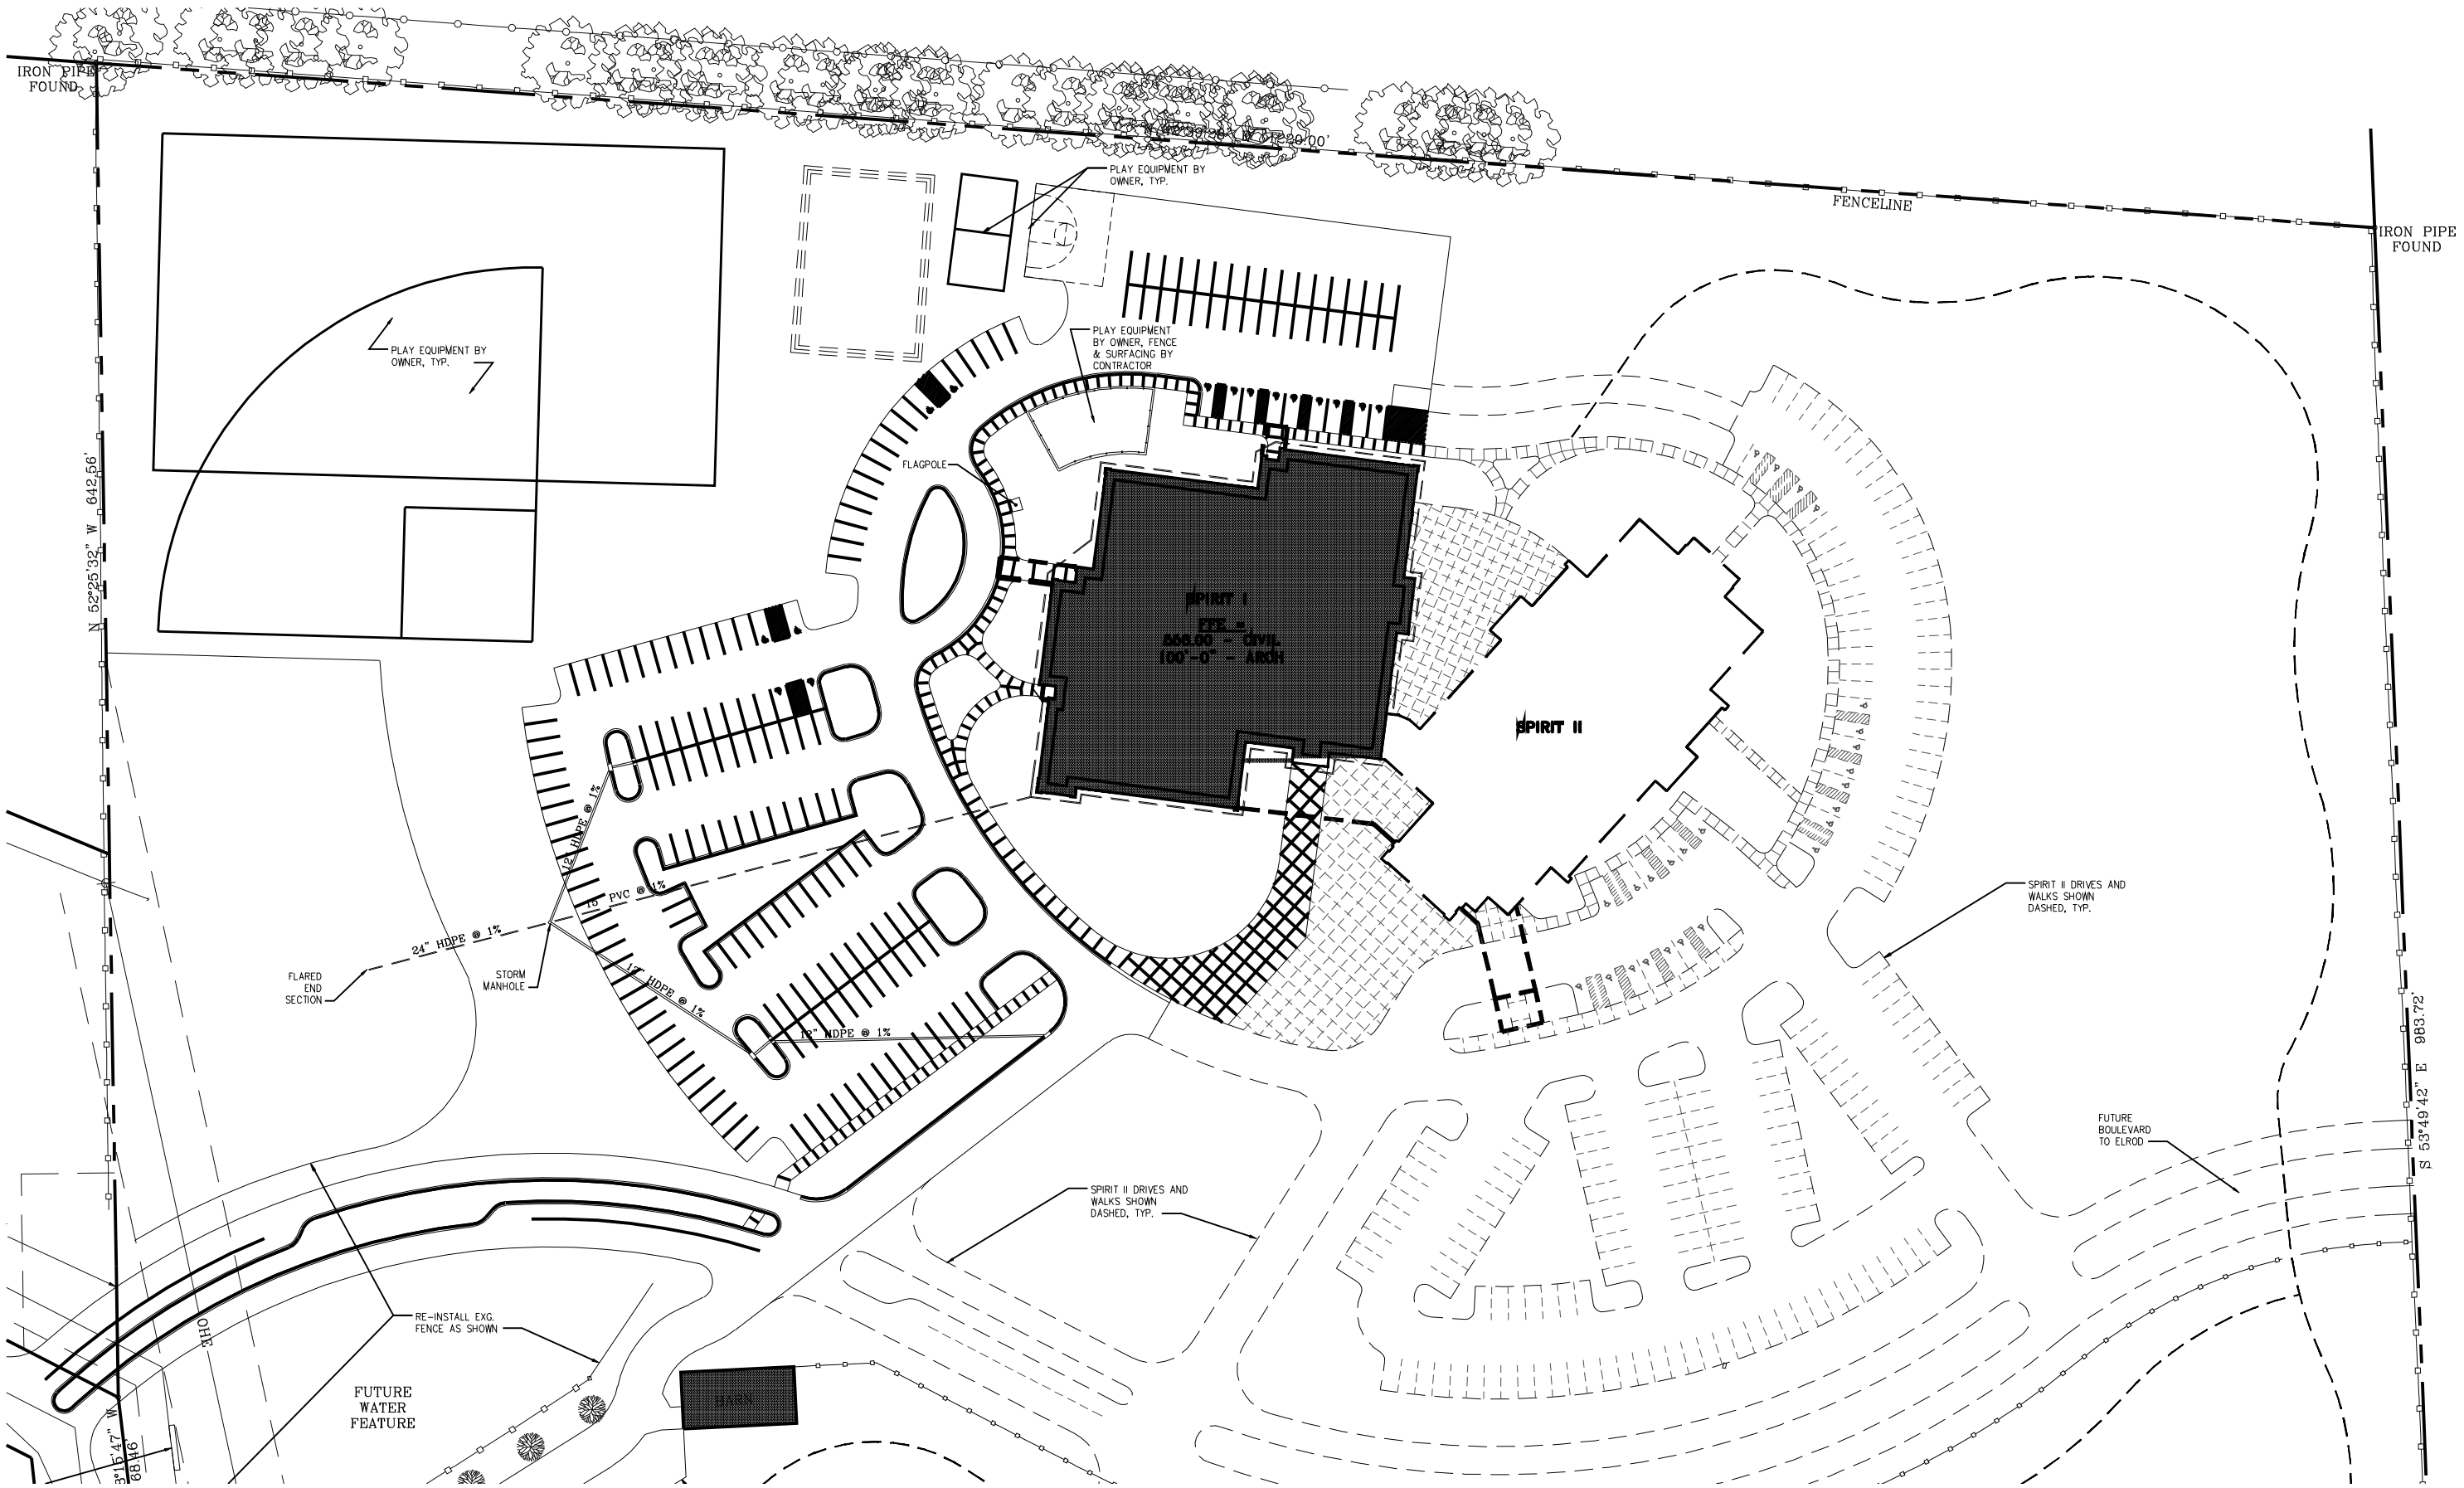
IRON PIPE FOUND
FENCELINE
IRON PIPE FOUND
PLAY EQUIPMENT BY OWNER, TYP.
PLAY EQUIPMENT BY OWNER, TYP.
PLAY EQUIPMENT BY OWNER, FENCE & SURFACING BY CONTRACTOR
FLAGPOLE
SPIRIT I
FFE =
888.00' - CIVIL
100'-0" - ARCH
SPIRIT II
SPIRIT II DRIVES AND WALKS SHOWN DASHED, TYP.
FUTURE BOULEVARD TO ELROD
24" HDPE @ 1%
18" PVC @ 1%
15" HDPE @ 1%
15" HDPE @ 1%
12" HDPE @ 1%
FLARED END SECTION
STORM MANHOLE
SPIRIT II DRIVES AND WALKS SHOWN DASHED, TYP.
RE-INSTALL EXG. FENCE AS SHOWN
FUTURE WATER FEATURE
BARN
N 52°25'32" W 842.56'
S 53°49'42" E 983.72'
N 3°15'47" W
881.46'